


b.r. 31.5 x 33.4

✓

RZUT DACHU

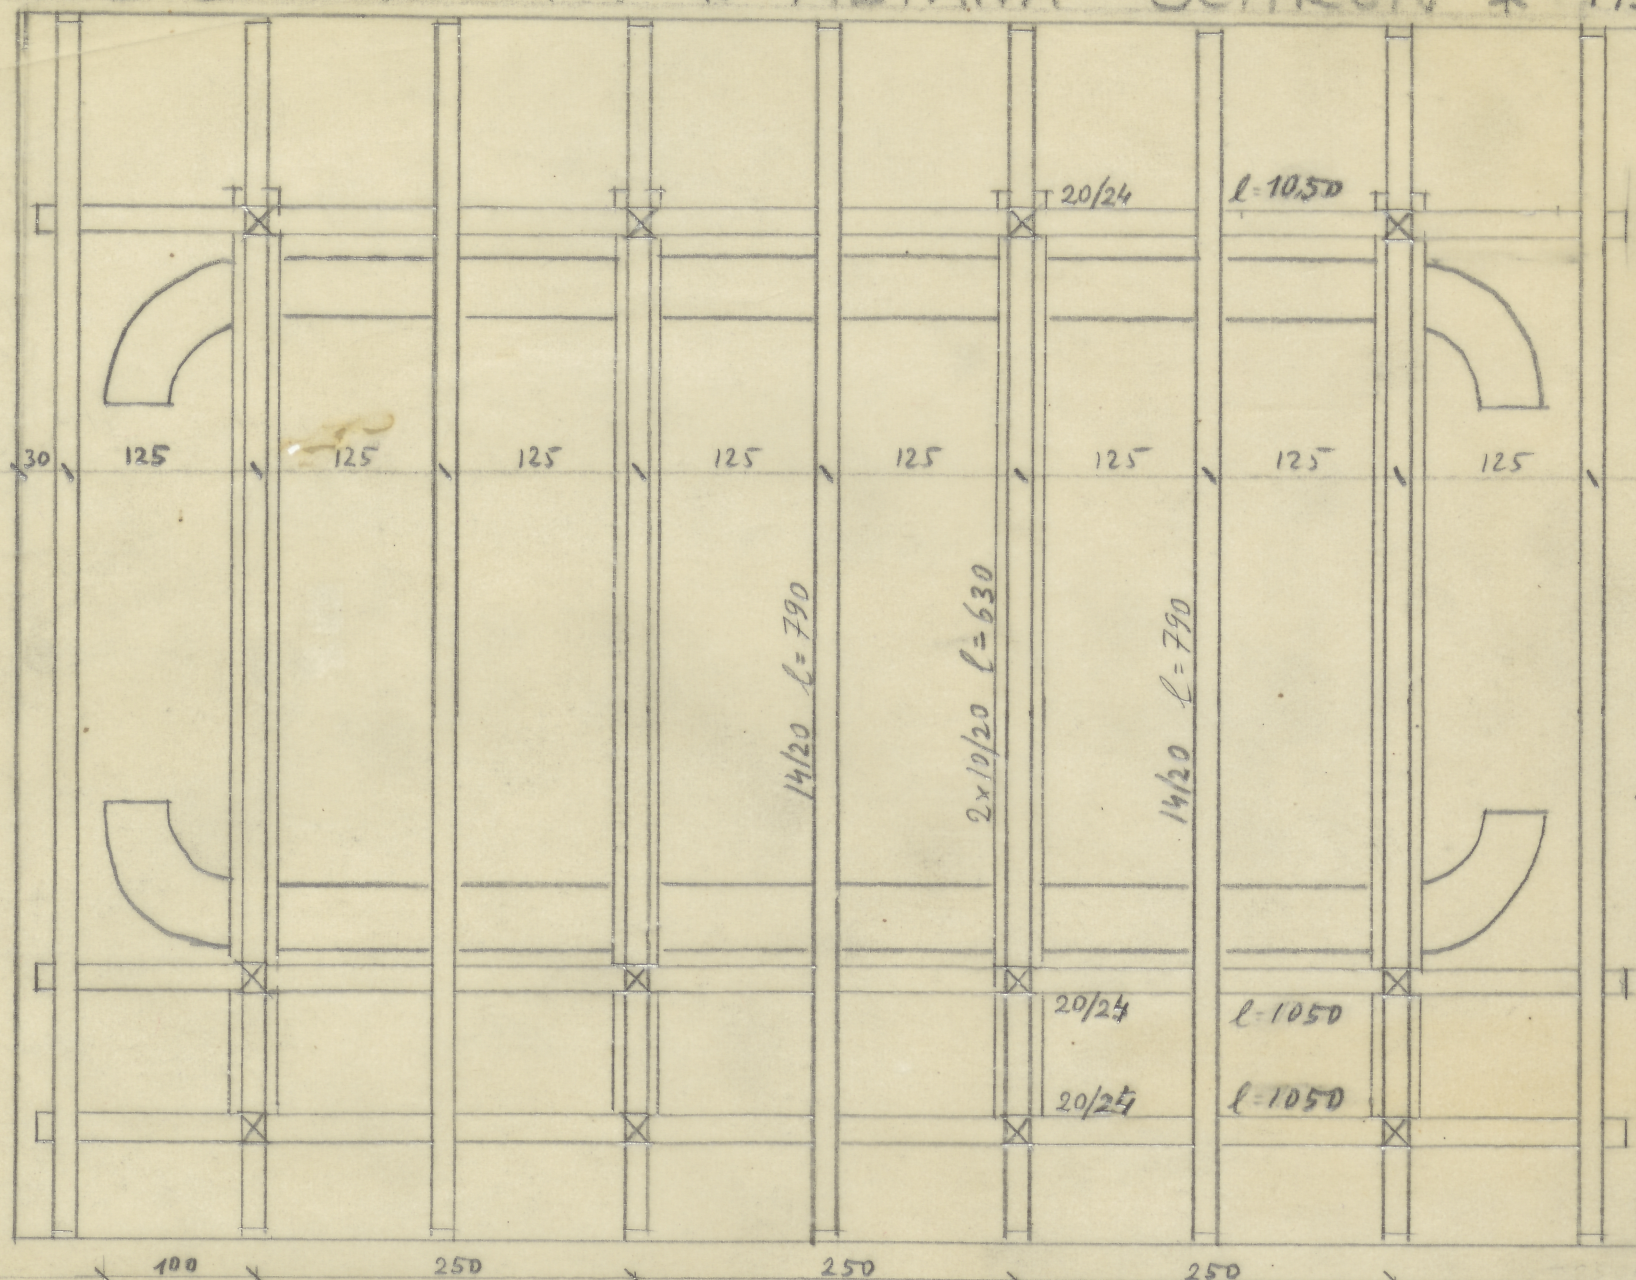


410

100

250

250

250

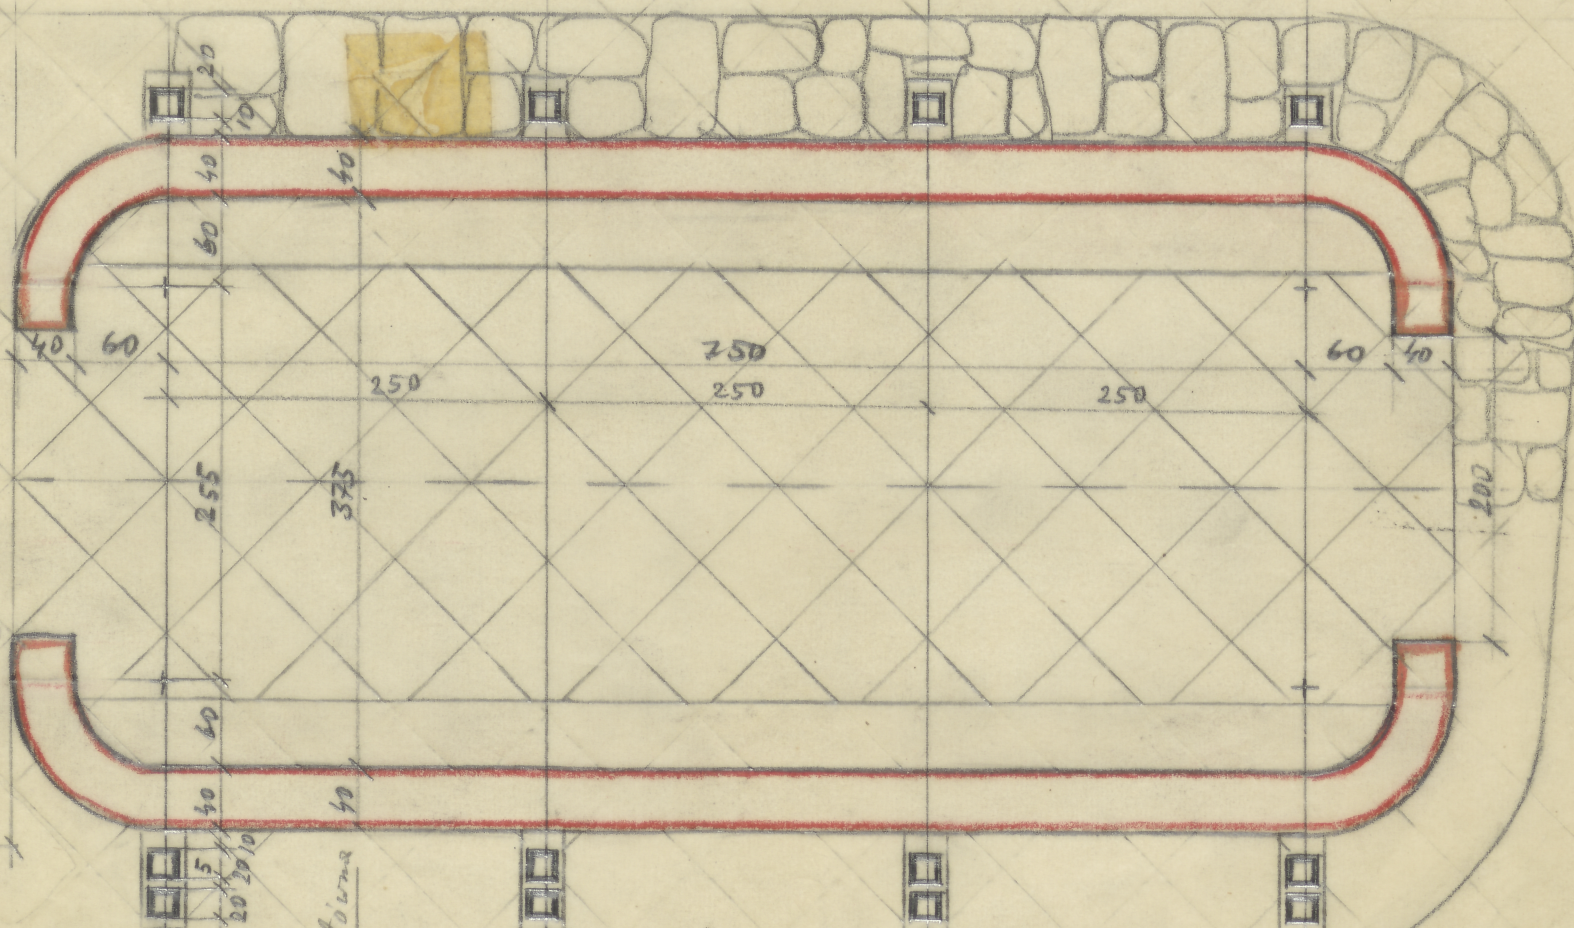

340

RZUT MURÓW

ODZ Nr III.
TC-pl. 2854.

Rzut poziomy

TC-P. 1748.
di. Stanisław Ciolek
1949