


SOSNOWICA
1:1000

DROGA
Rępe

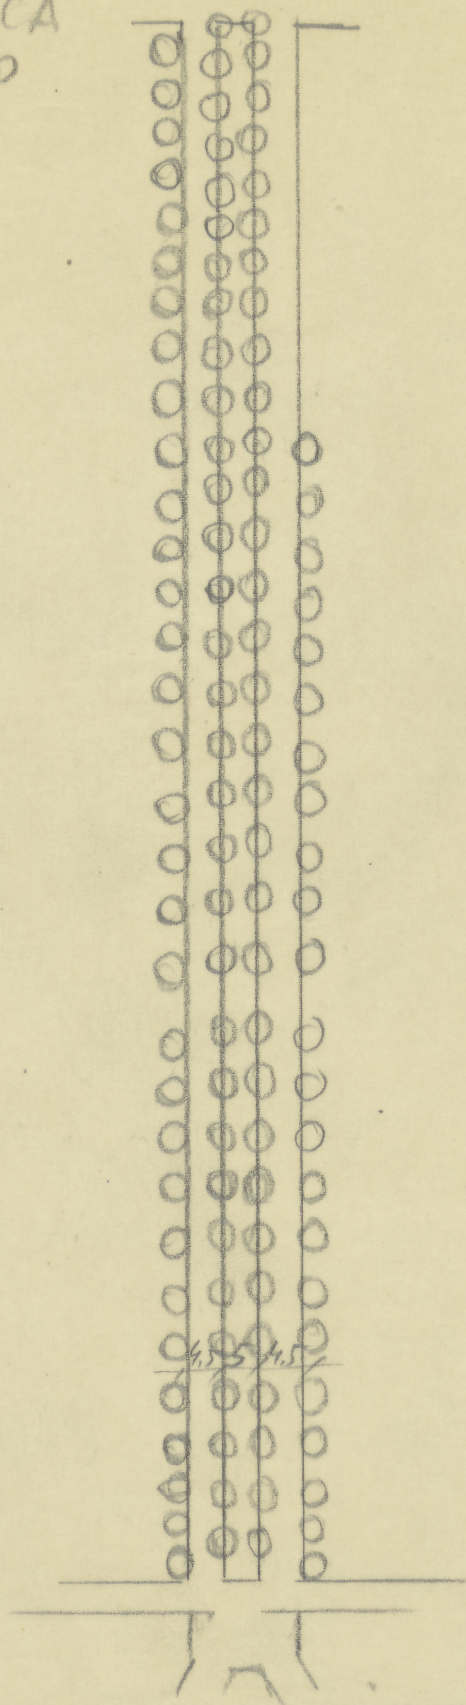

ODZ Nr inw.
TC-pl. 4920

TC-P-4043

B. 2 x 16 m