
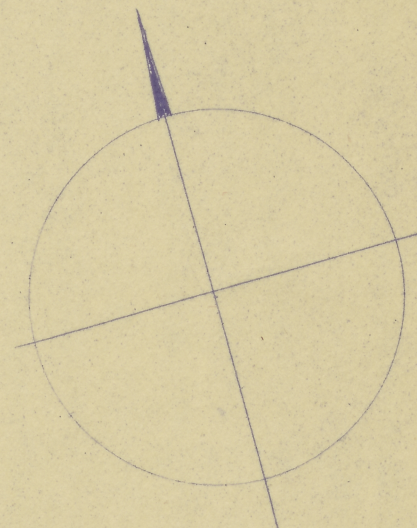


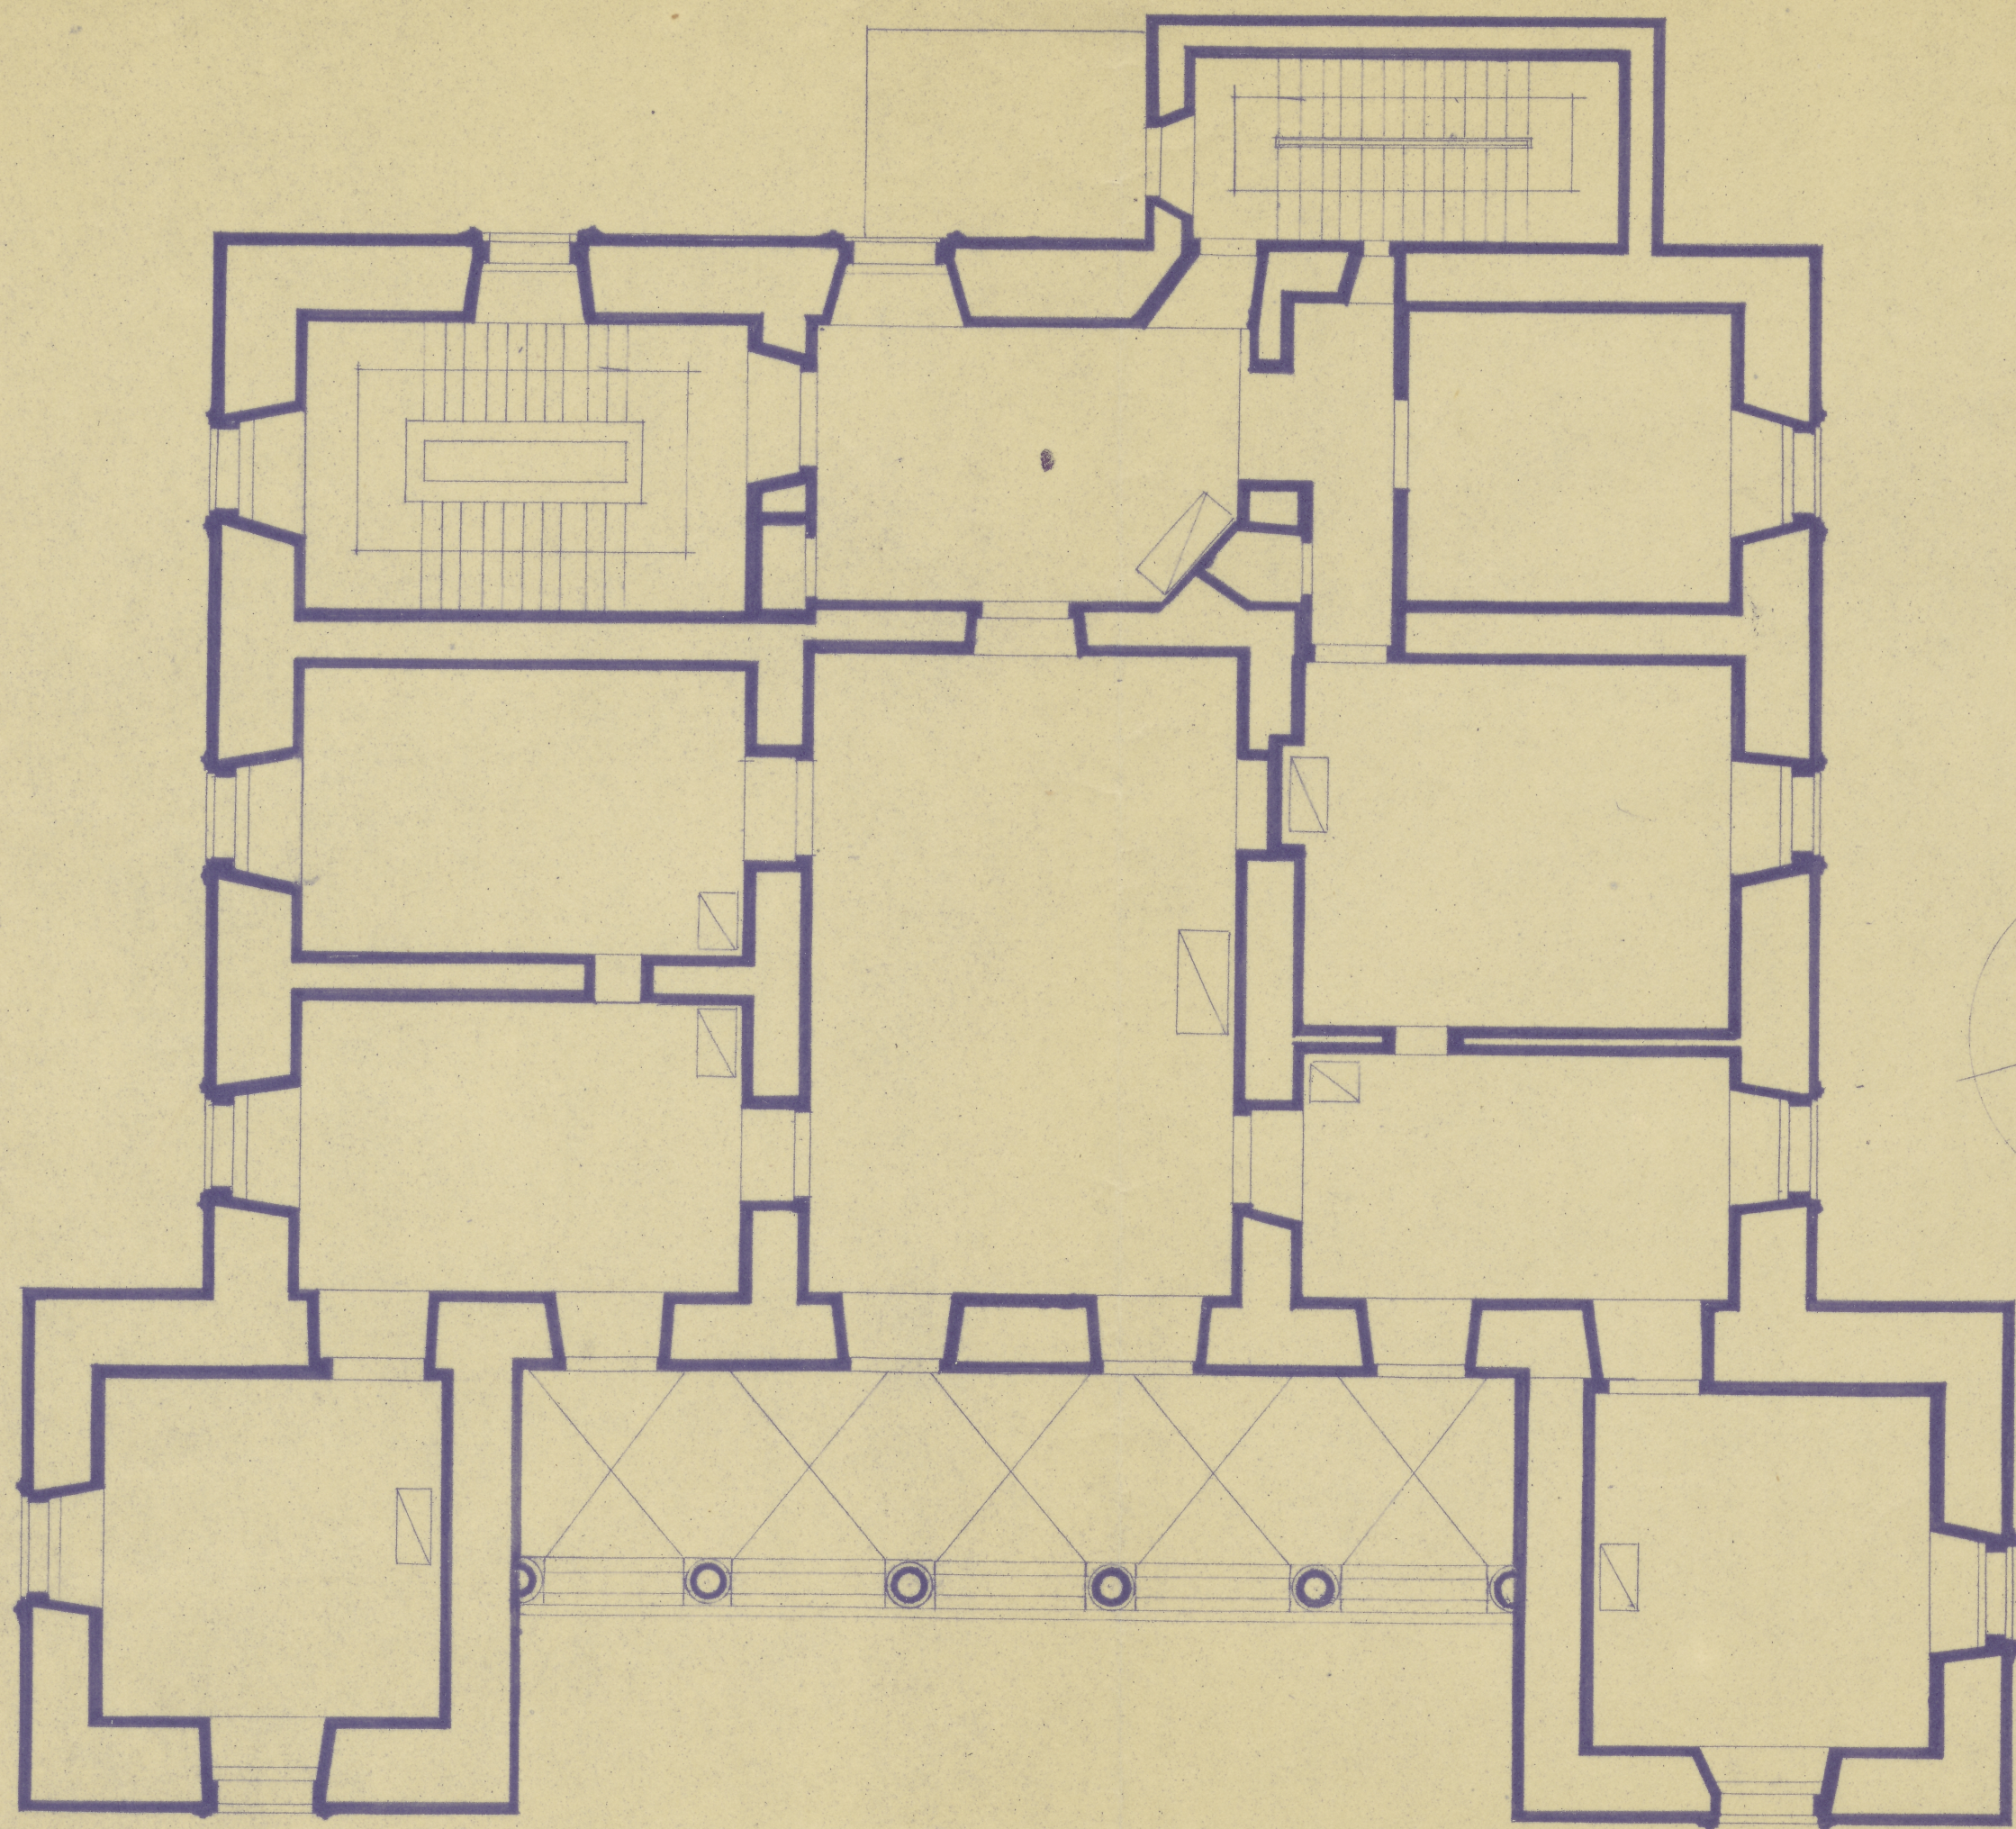

3857
3860

1 0 1 5 10 m

ODZ Nr inw.
TC pl. 2948

TC-P-1847
34,8 x 44,8 m