


V

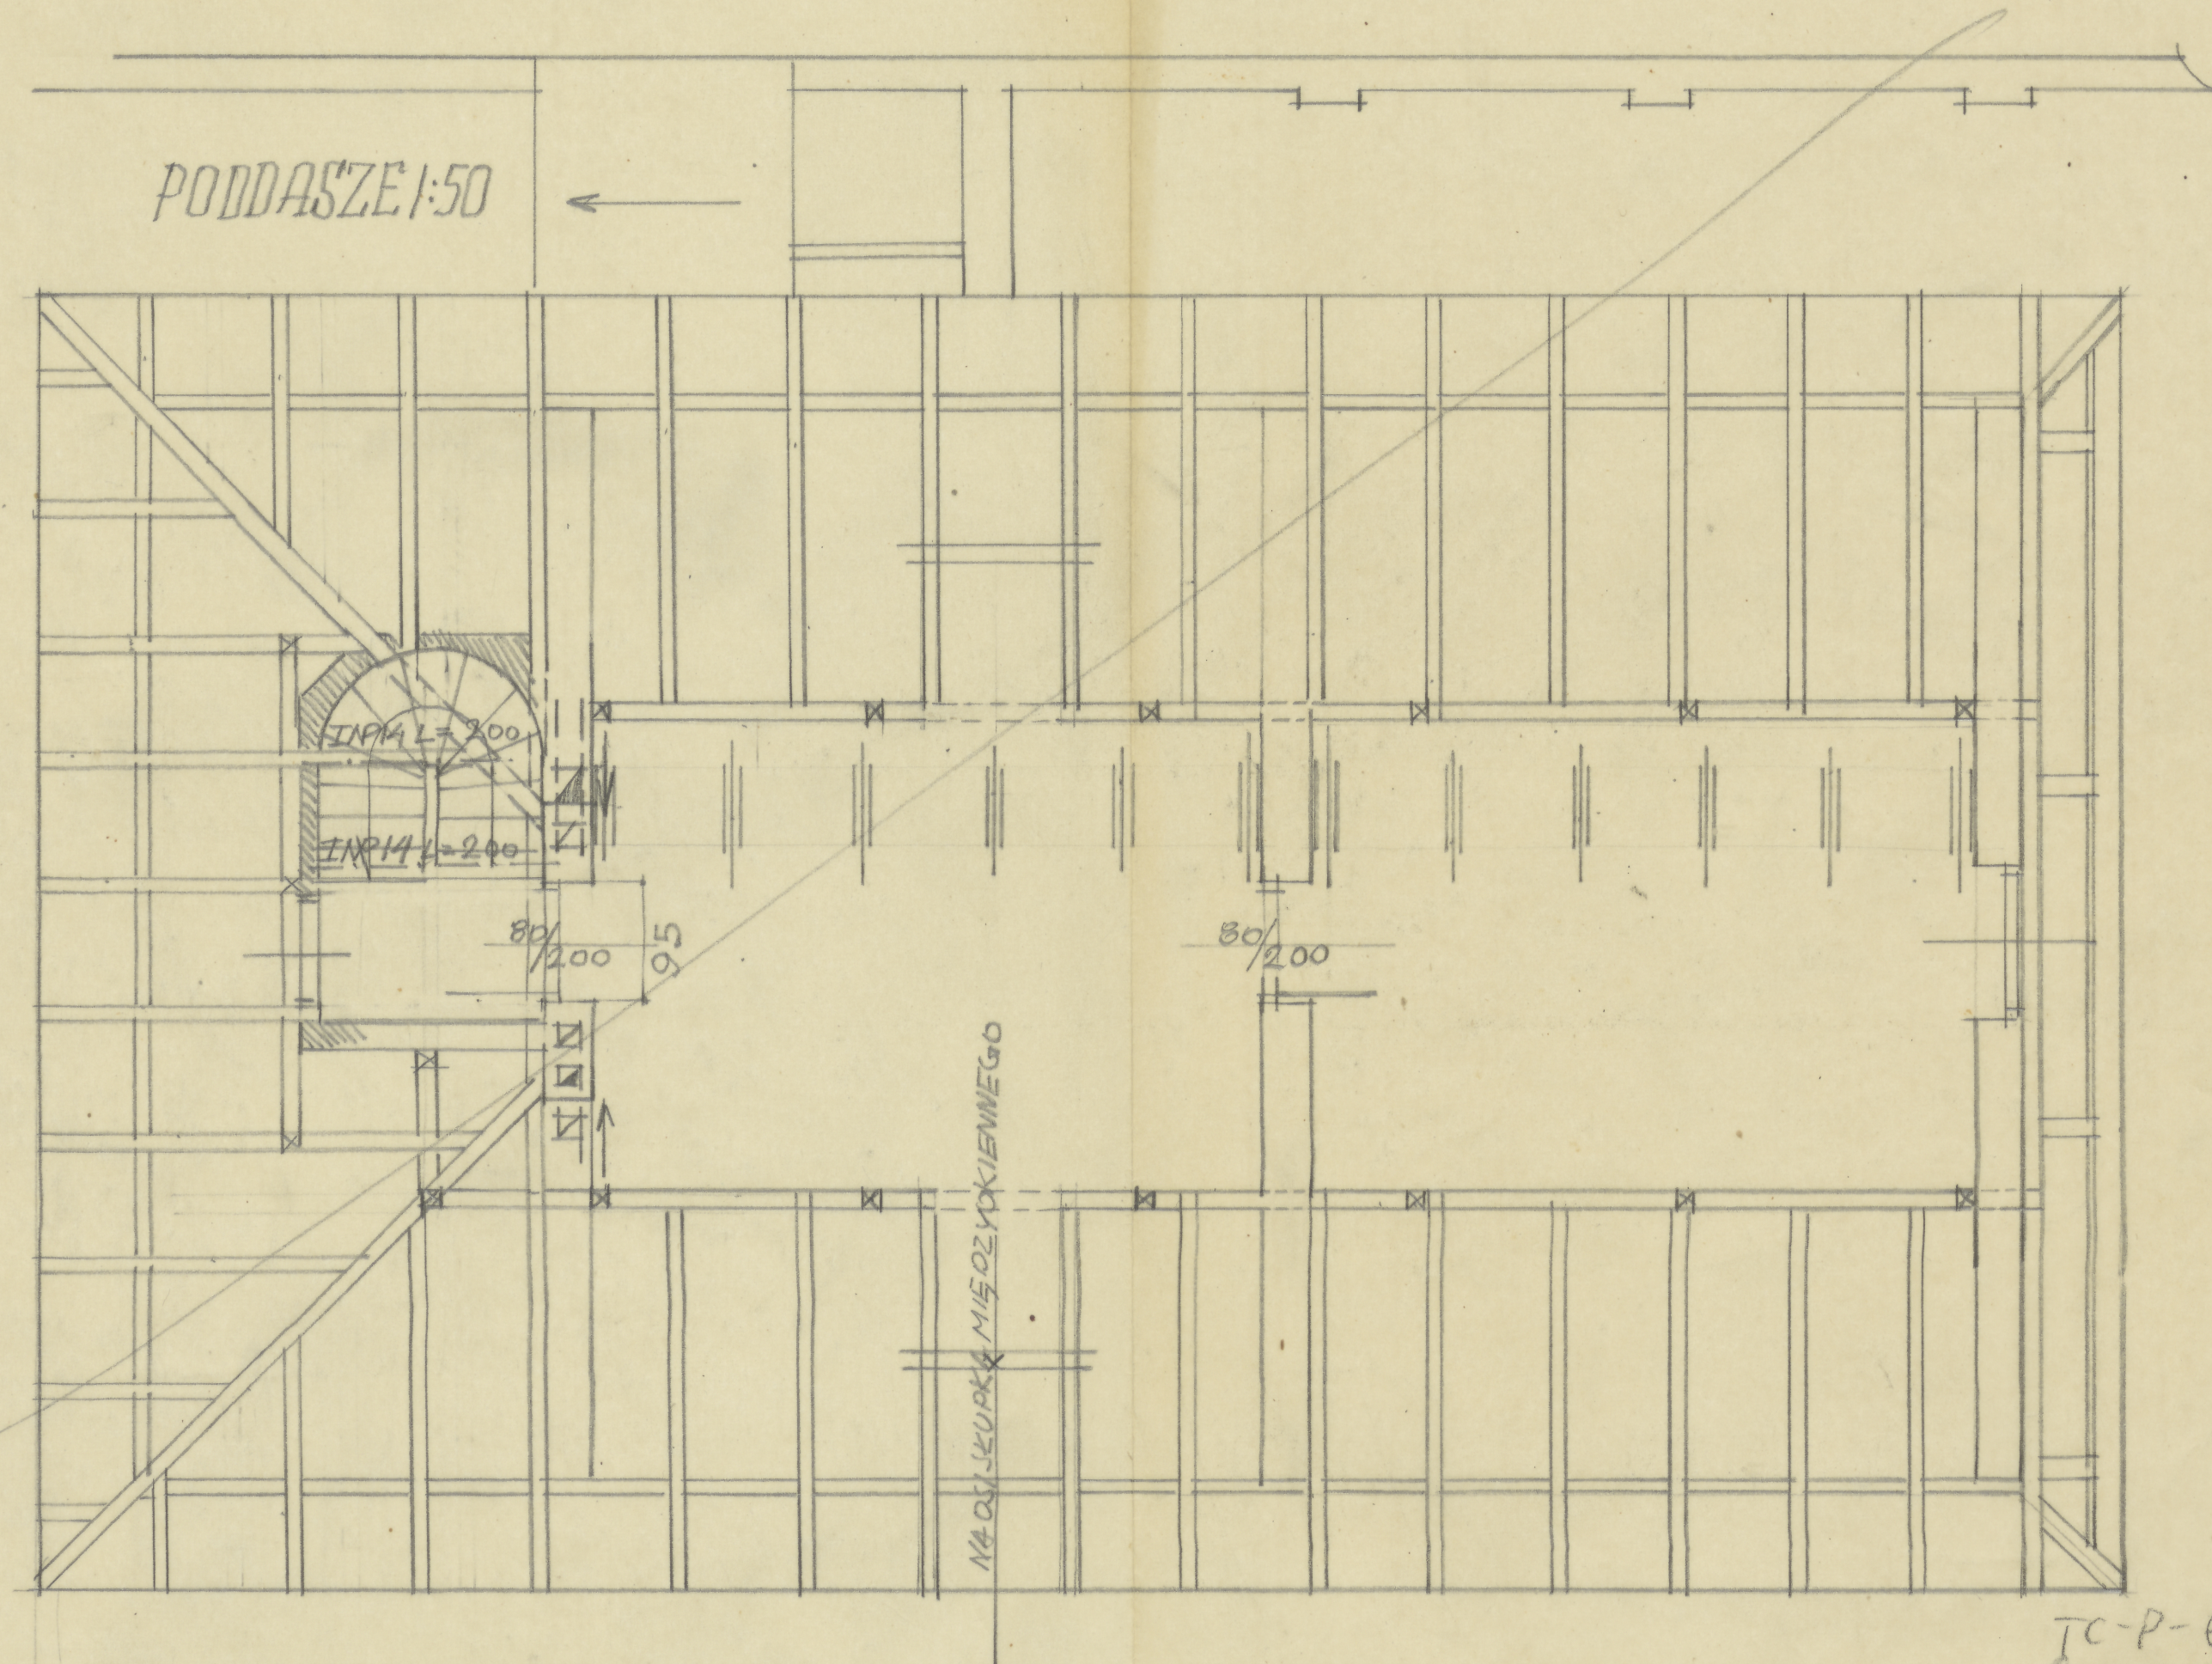

ODZ Nr inw.
TC-pl. 7231

TC-P-6641
A.T. 39.8x42
Zel. logia