


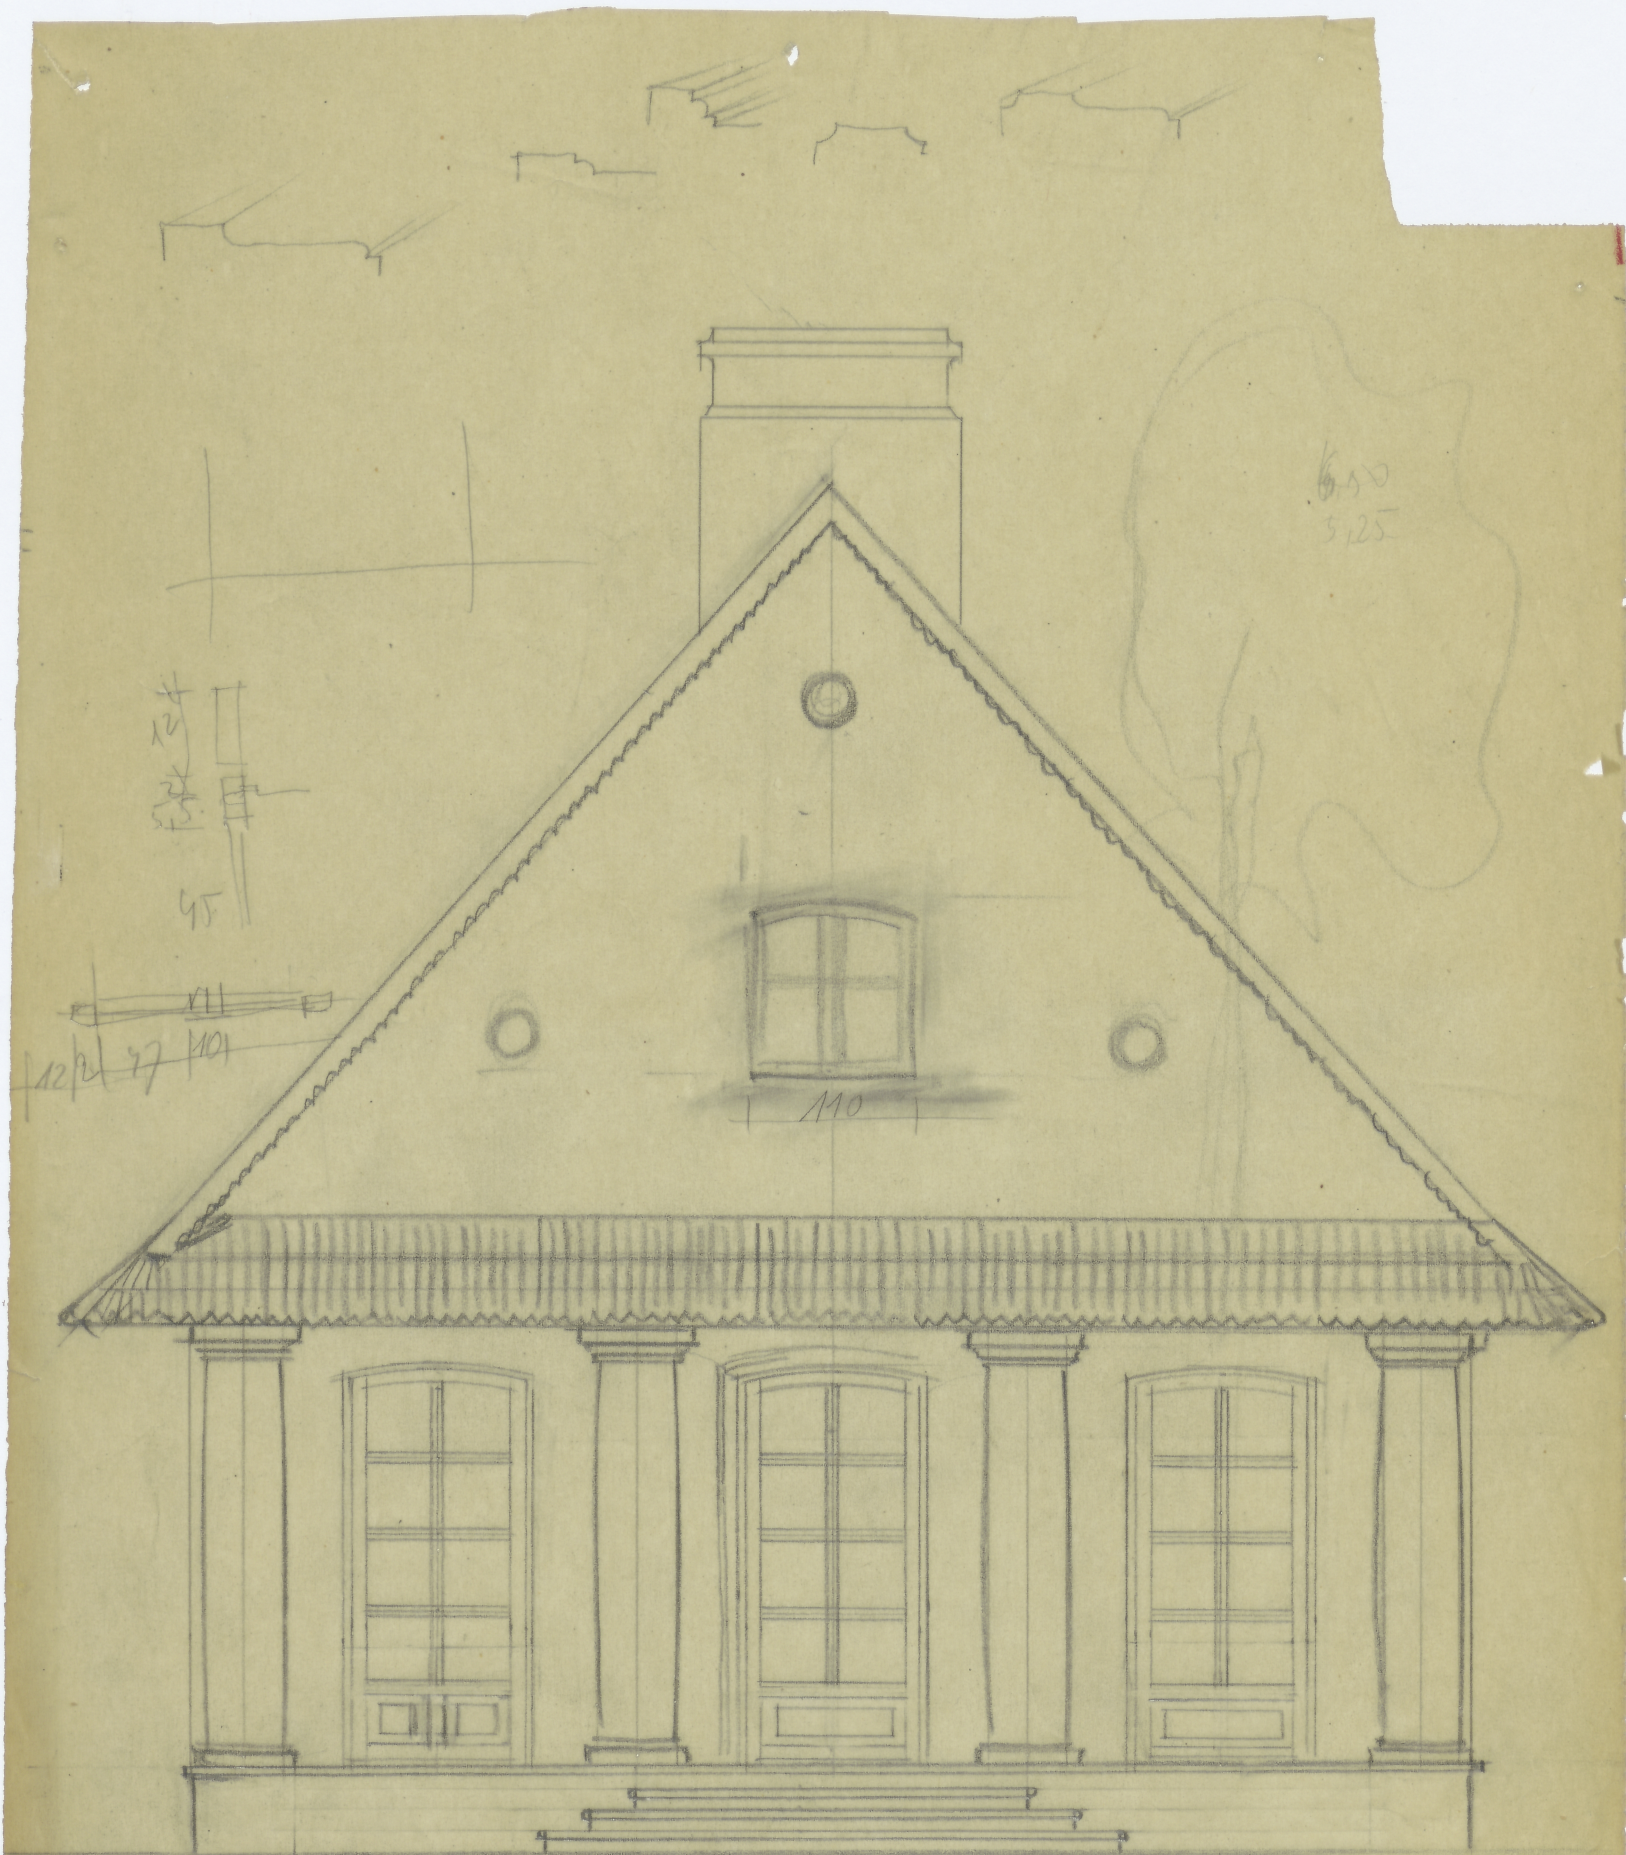

2nd. floor Elev. frontage 1.50

b.r 21.2 x 27.7

TC-P-6648

ODZ Nr inv.
TC-pl. 7237